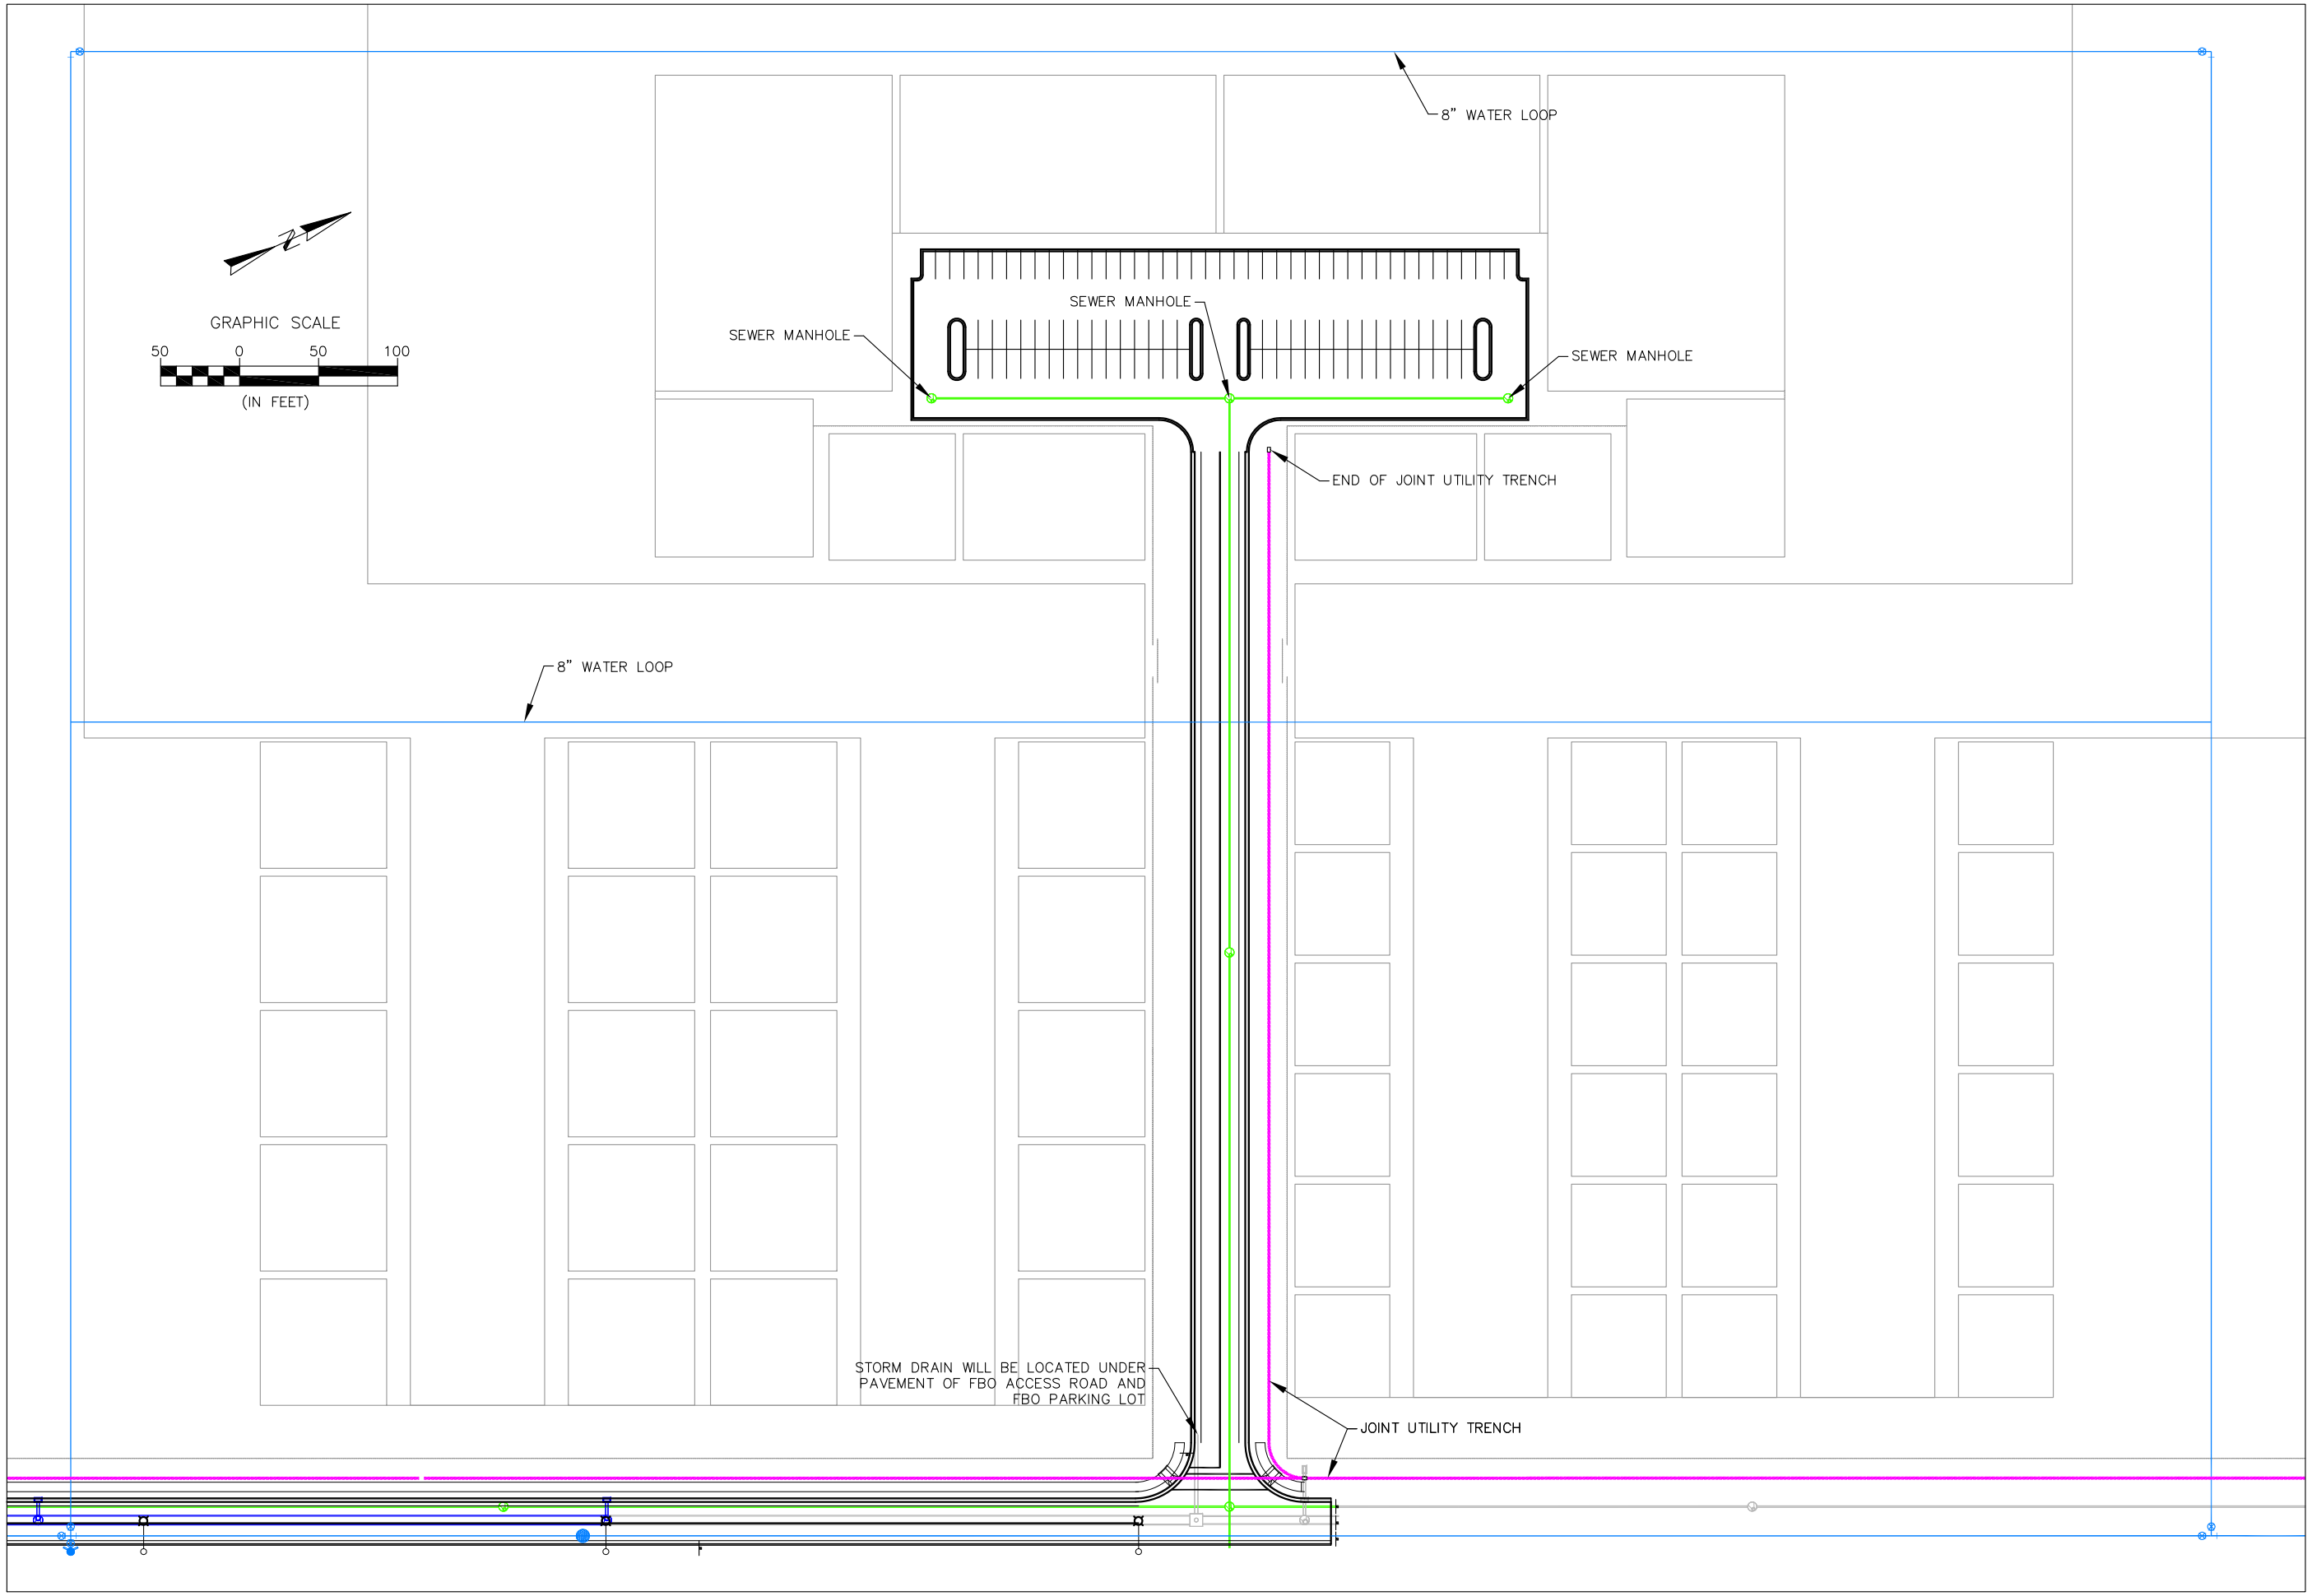

CREAMER & NOBLE ENGINEERS
ST. GEORGE, UTAH

PRELIMINARY - 90% DESIGN

CITY OF ST. GEORGE UTAH

FBO
CONCEPTUAL LAYOUT

LANDSIDE DESIGN PACKAGE
ST. GEORGE REPLACEMENT AIRPORT

Rev.	Date	Description

DATE:
2/20/09
PROJECT NUMBER:
0803
DRAWING NUMBER
FBO

P:\Projects\Airports\St George Replacement Airport\Landside Design\Sheets\Working Files\FBO_Layout.dwg Apr 03, 2009 – 10:00am